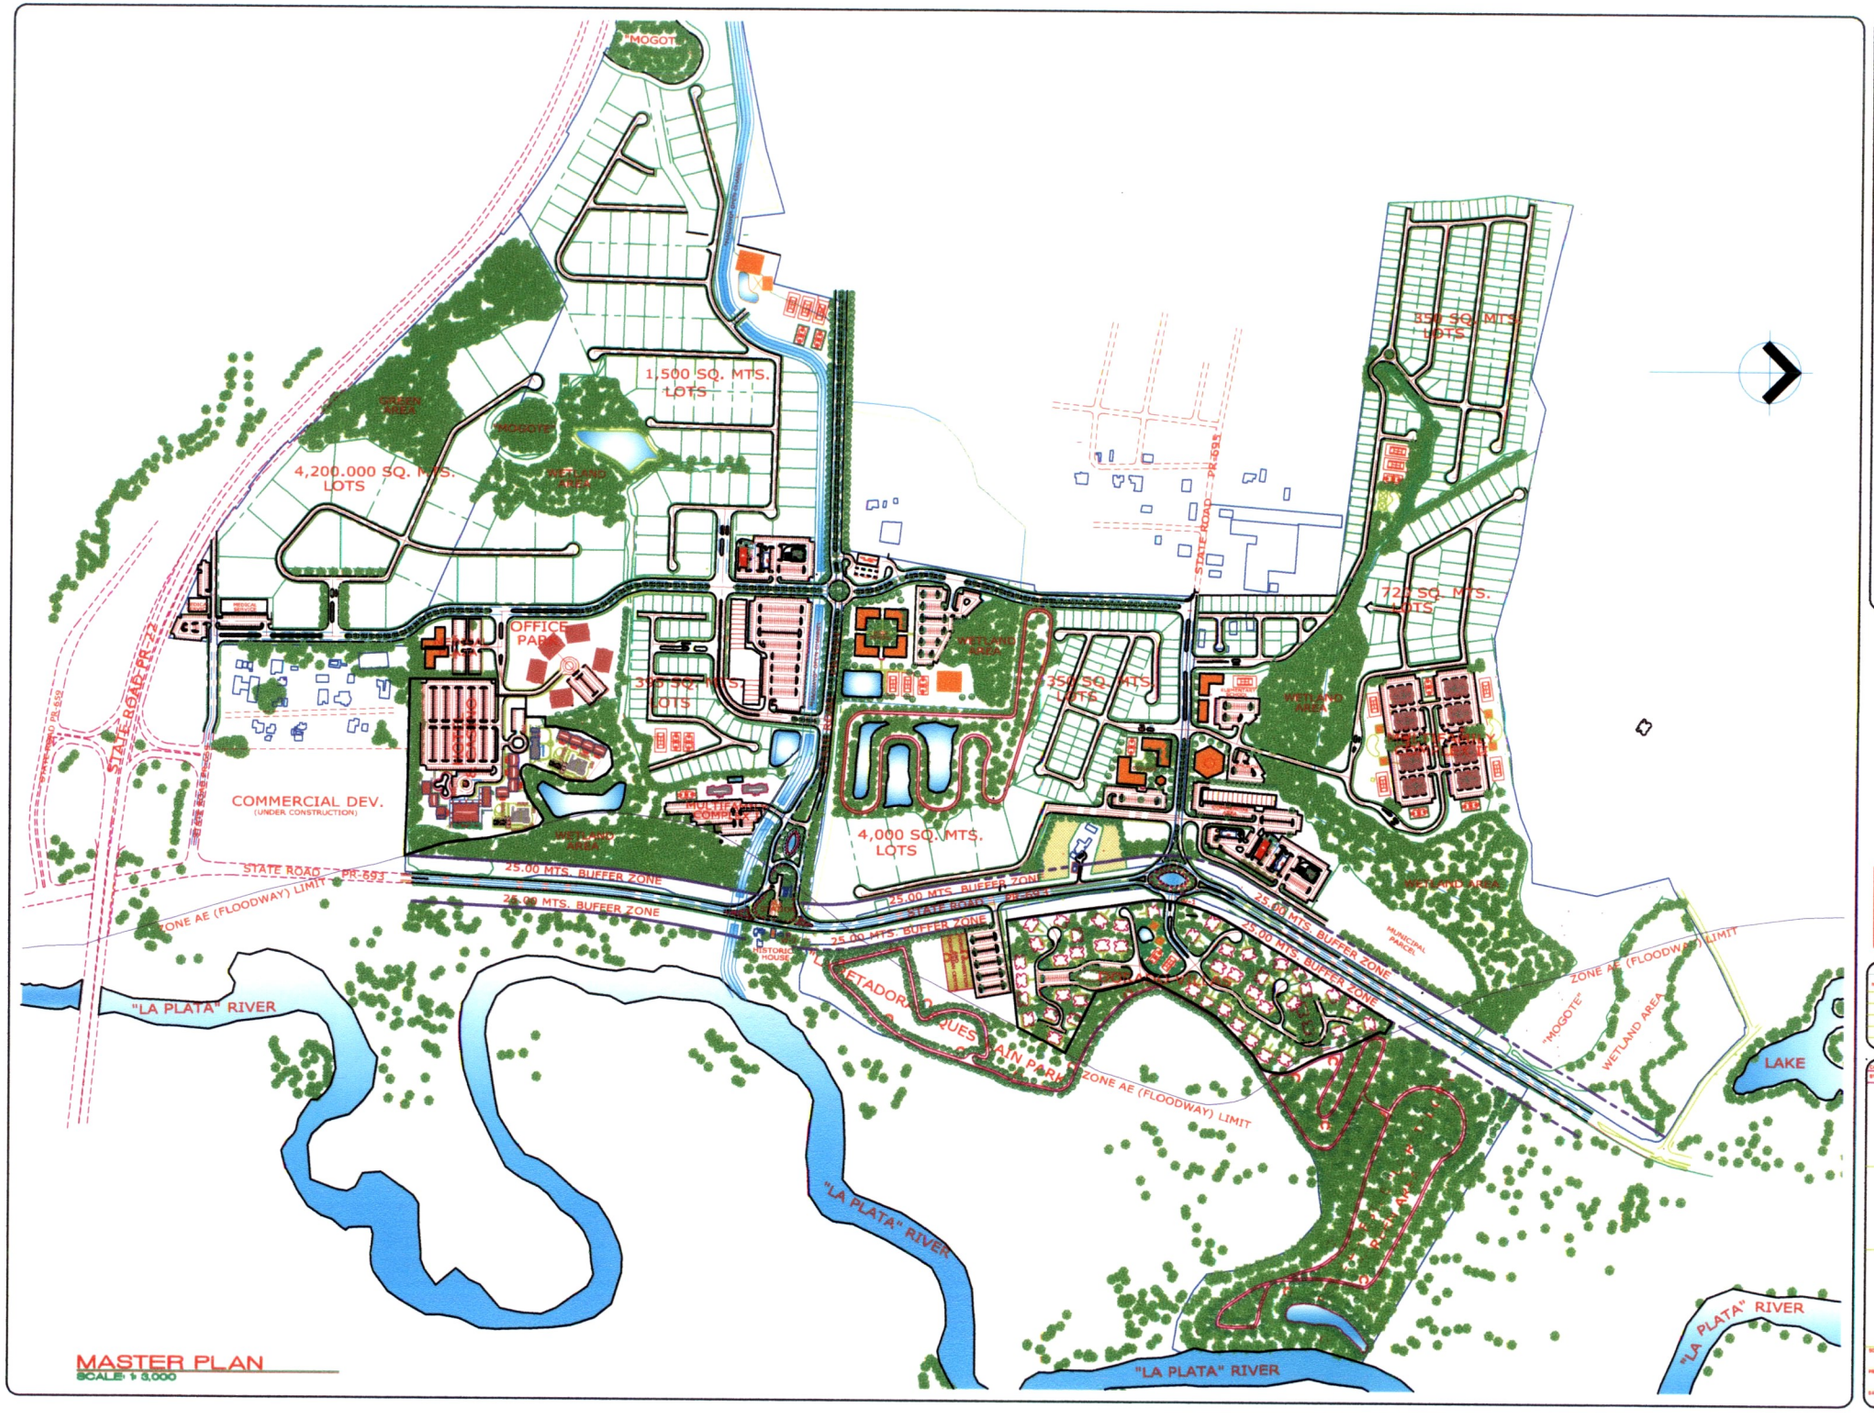


MASTER PLAN
SCALE: 1:3,000

MASTER SITE PLAN
FOR
"DORADO SUR"
INT. STATE ROADS PR-693 & PR-22, HIGUILLAR WARD
DORADO PUERTO RICO

ebp design group
CONSULTING ENGINEERS, P.S.C.
ENRIQUE BLANES PALMER – CIVIL ENGINEER LIC. 6416
TEL.: 787-268-0550 FAX: 787-268-1410
207 DEL PARQUE ST. 4TH FLOOR SAN JUAN, PUERTO RICO 00912

REVISIONS

| No. | DESCRIPTION | DATE |
|---|---|---|

CADD FILE 08-CJD-MASTER3.dwg
BY: V. MARTINEZ

CONSULTANT

DRAWING TITLE
MASTER PLAN

SCALE 1:3,000
DRAWING No. SP-1
PROJECT No.
DATE SEPTEMBER 12, 2008