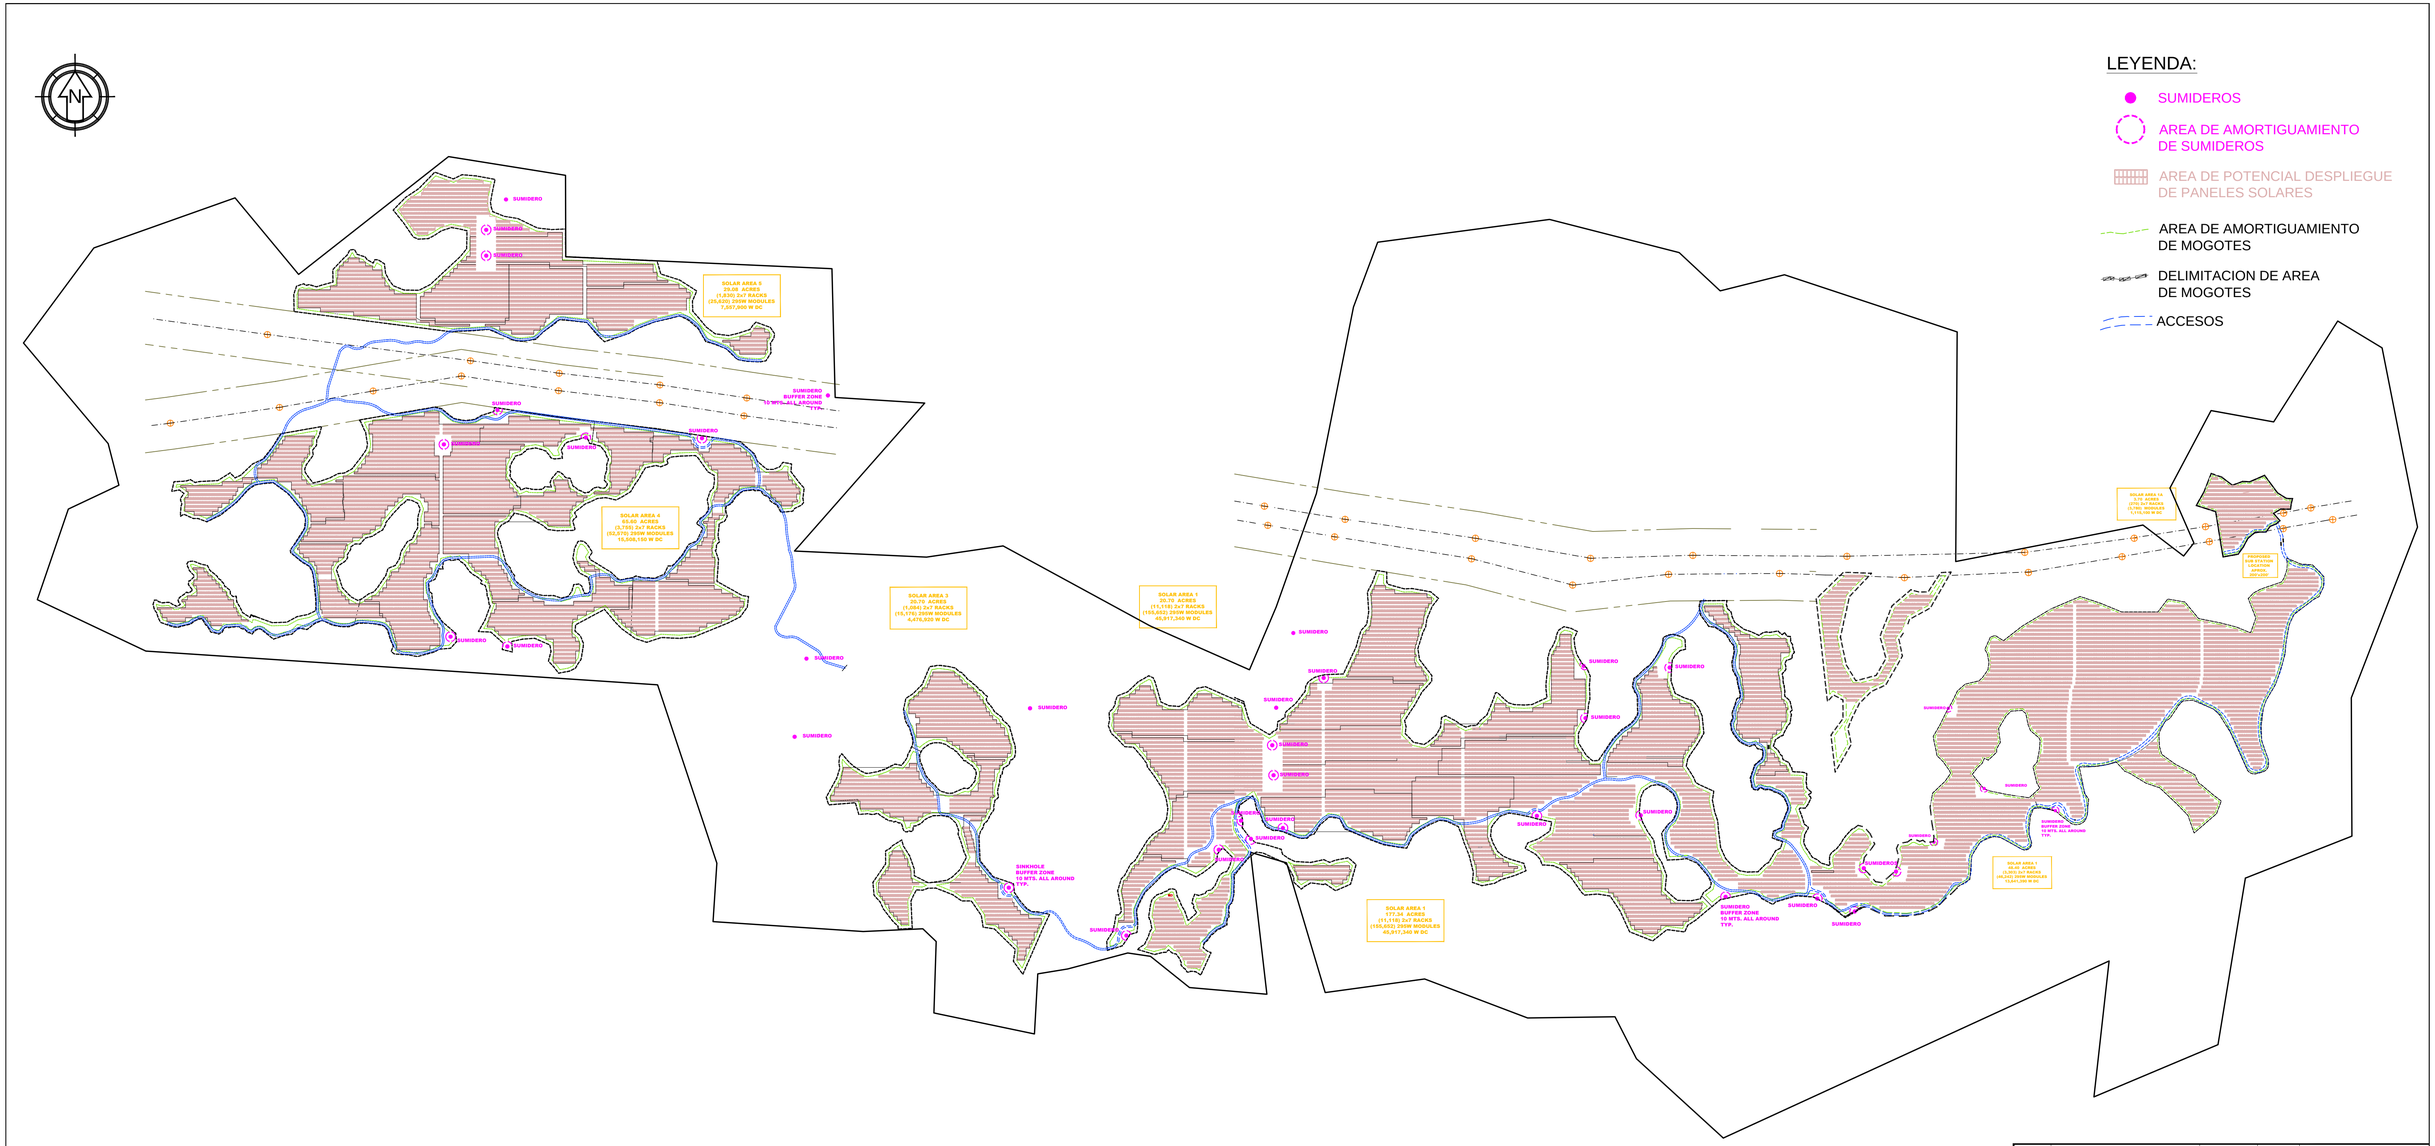

NO.	REMARKS	DATE	BY	APPV'D

REVISIONS

ERM - P.R., INC.
ENVIRONMENTAL RESOURCES MANAGEMENT
250 PONCE DE LEON AVENUE
CITY TOWER, NINTH FLOOR, SUITE 900
SAN JUAN, P.R. 00918
(787)622-0808
(787)622-1262 (FAX)

M SOLAR GENERATING, LLC

PROJ. ENG.:	DATE :	CHECKER:	PROJECT MGR.:
N. MARRERO	10/02/12	N. MARRERO	N. MARRERO
DRAWN BY :	DATE :	PLOT SCALE :	FILENAME :
R.L RIVERA	10/02/12	NONE	

DRAWING TITLE : GENERAL SITE PLAN

DWG. NO. E201

PROJECT : M-SOLAR GENERATIONS, LLC
MANATI, PUERTO RICO

SHEET NO. 1 OF 9