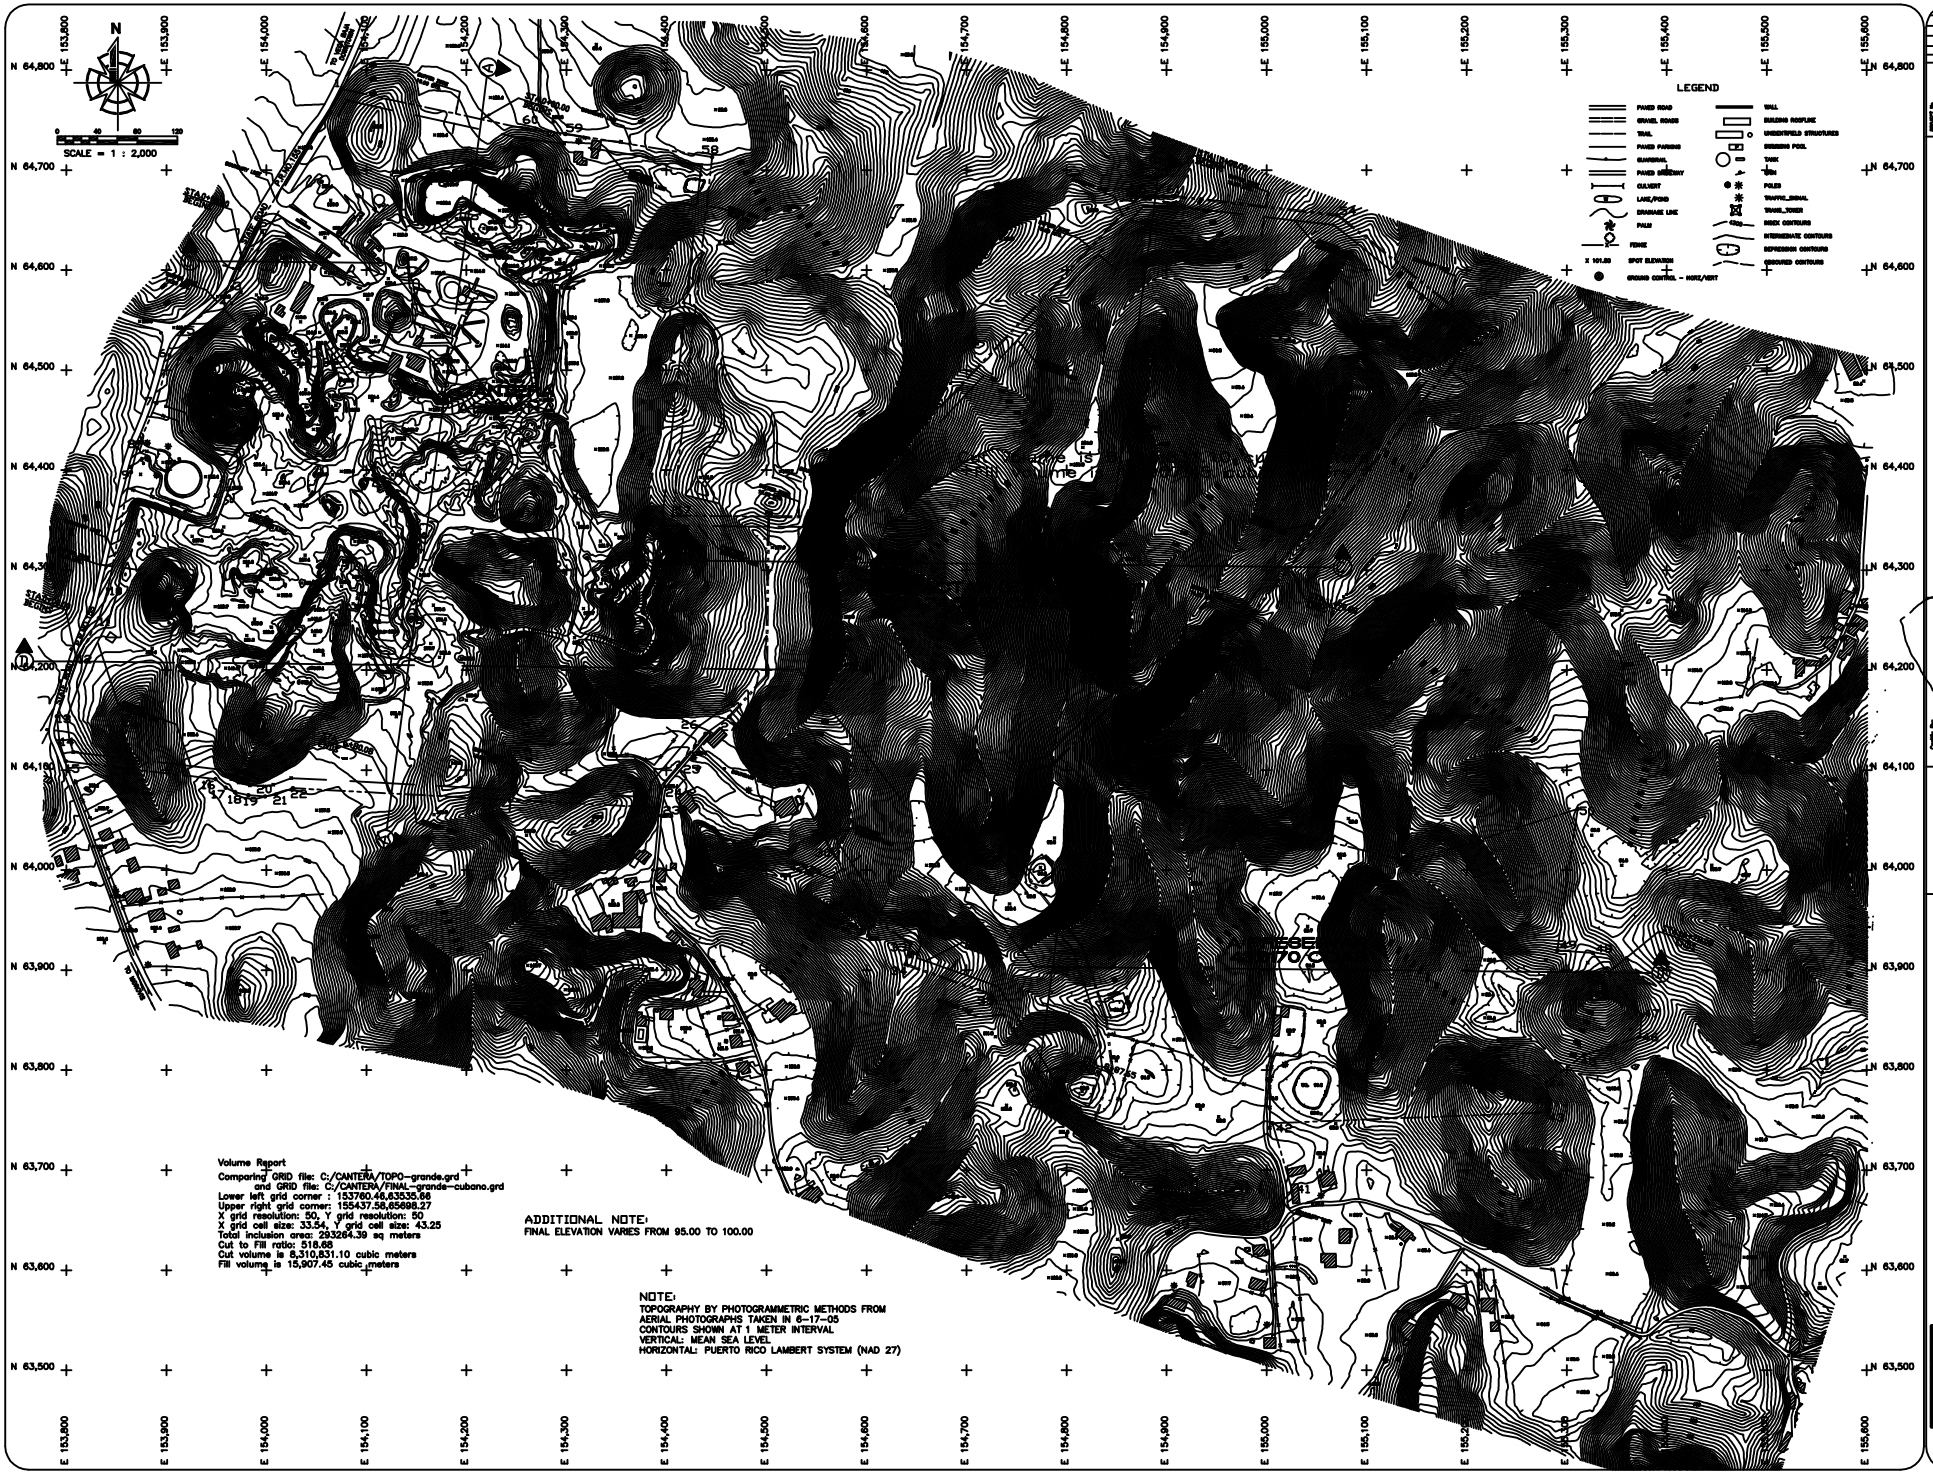

PROJECT No. MDD05-30
DATE NOV. 19-2007
SCALE 1 : 2000
SHEET 1 of 3

NIDCO AGGREGATES, CORP.
TOPOGRAPHIC PLAN

PREPARED FOR: MR.RAFAEL CASANOVA
LOCATED AT : STATE ROAD P.R.NO.155, KM.62.4
PUGNADO AFUERA WARD VEGA BAJA,P.R.

Copy By:

DRAWN	CHK	CHKD	R.L.L.S.
			No. 7785

DIAZ DECLET ASSOCIATES *Land Surveyor & Mapping 1929,1978*
Villa Nevares Professional Center, Suite 401, Rio Piedras, Puerto Rico, 00927 (787)754-6000
e-mail: mdiaz@diazdeclet.com

MDD05-30