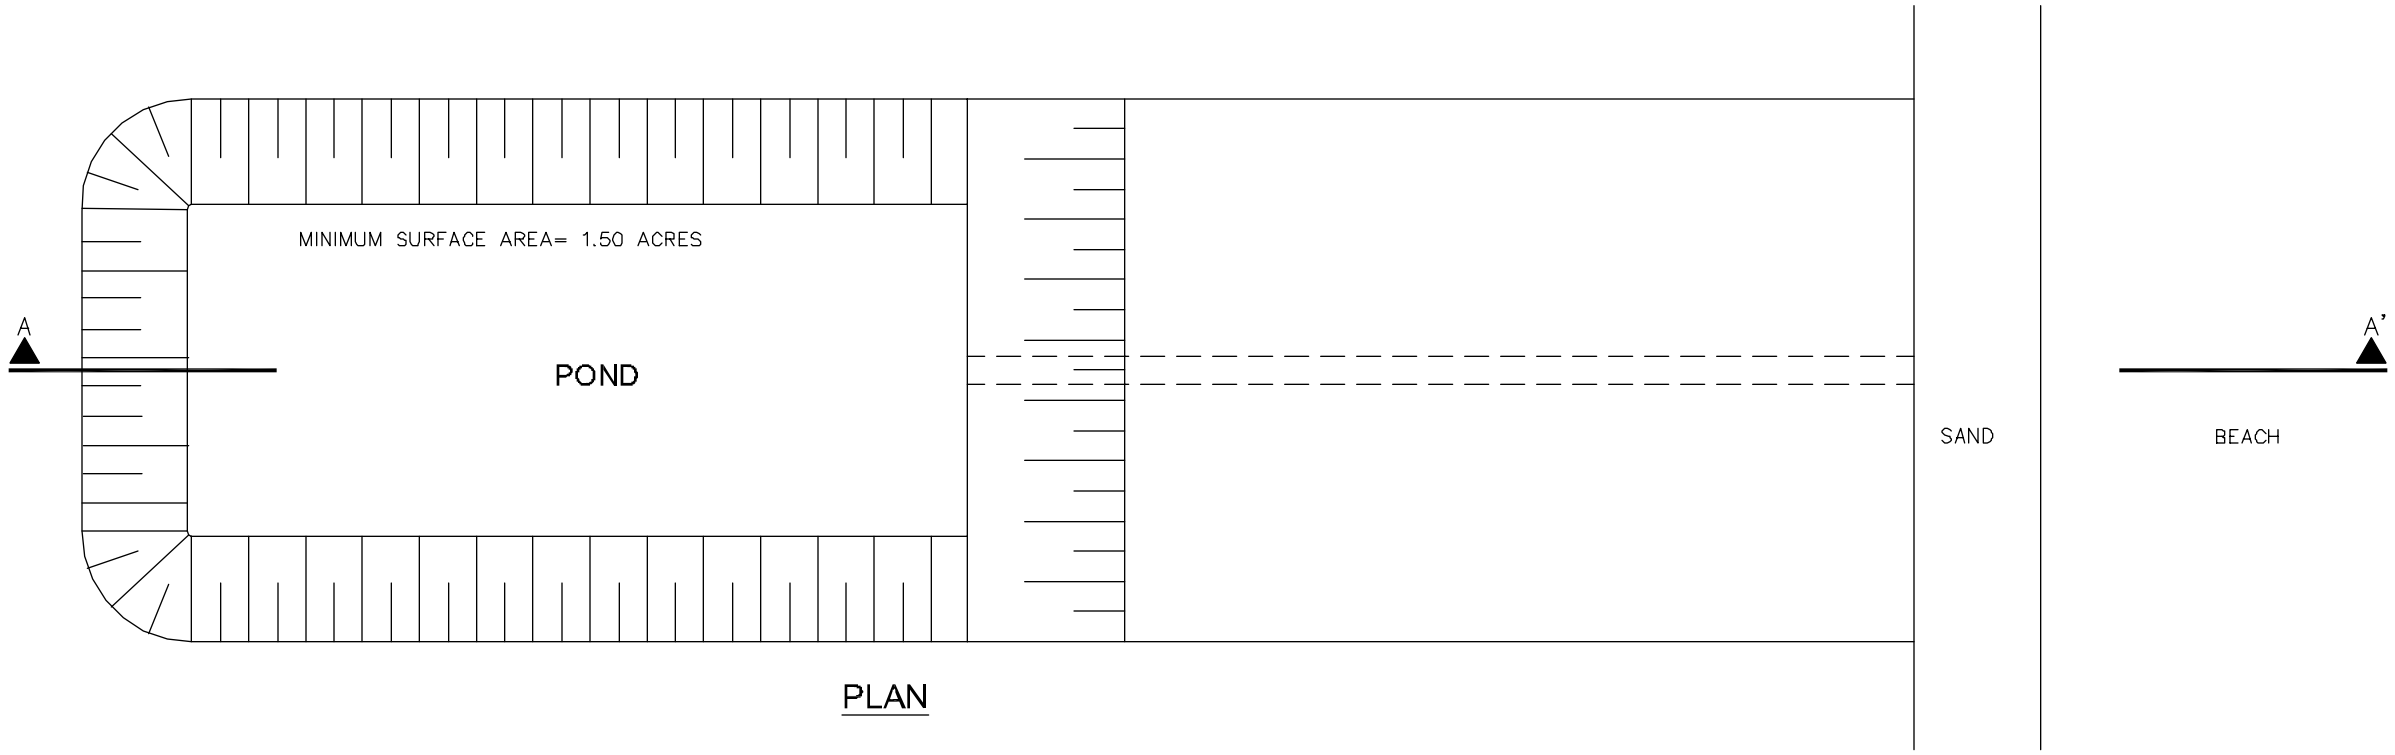

PLAN

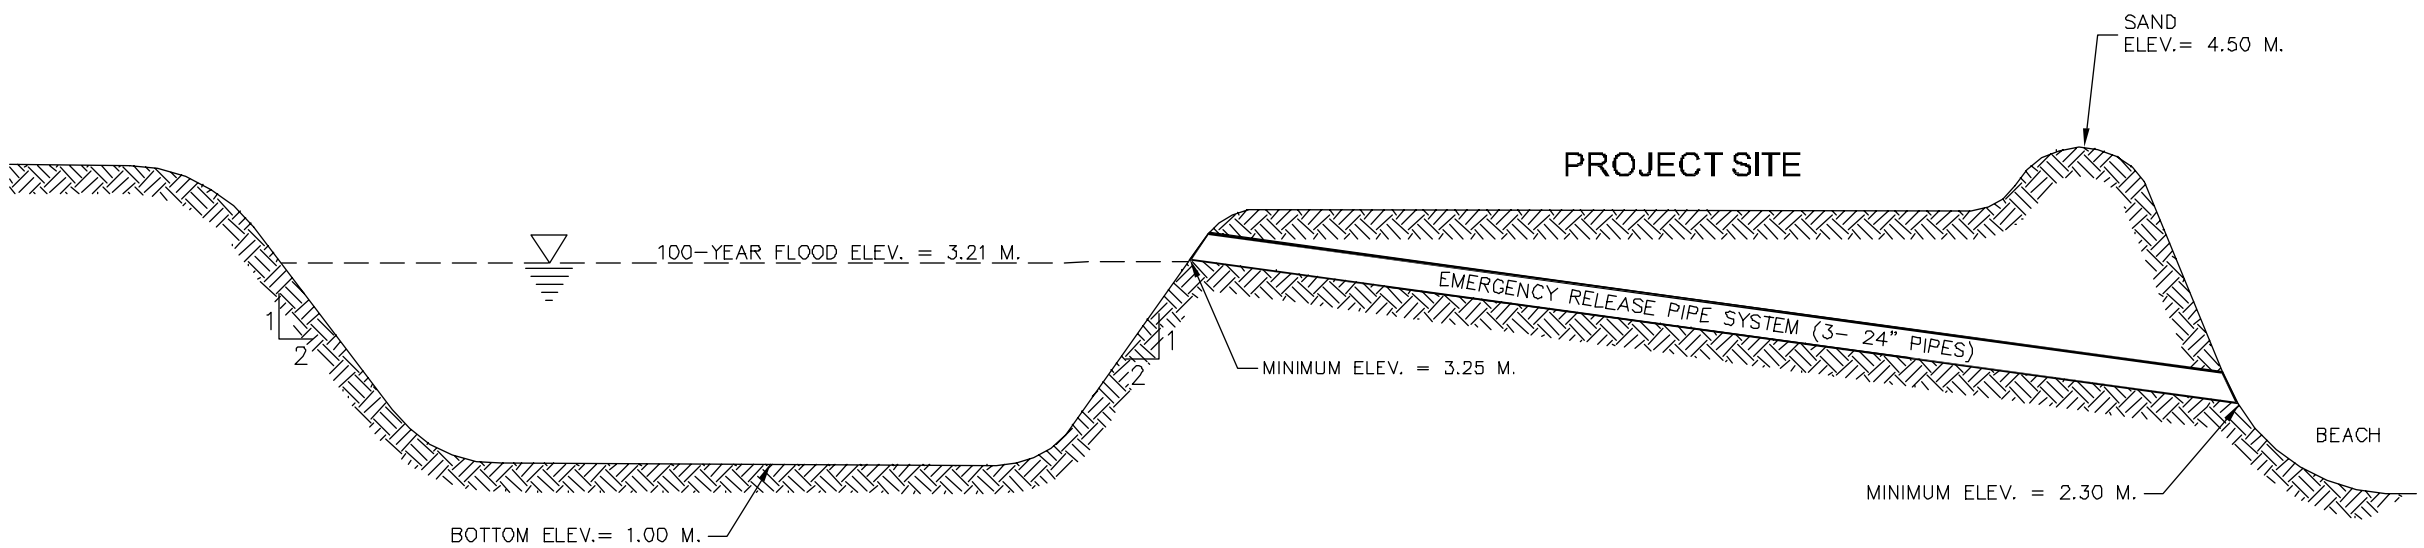

SECTION

Environmental Hydrology Law Consultants,Inc	VILLA DEL MAR DEVELOPMENT ISABELA, PUERTO RICO	CONCEPTUAL DESIGN OF DETENTION POND AT DA-2 FIGURE 8