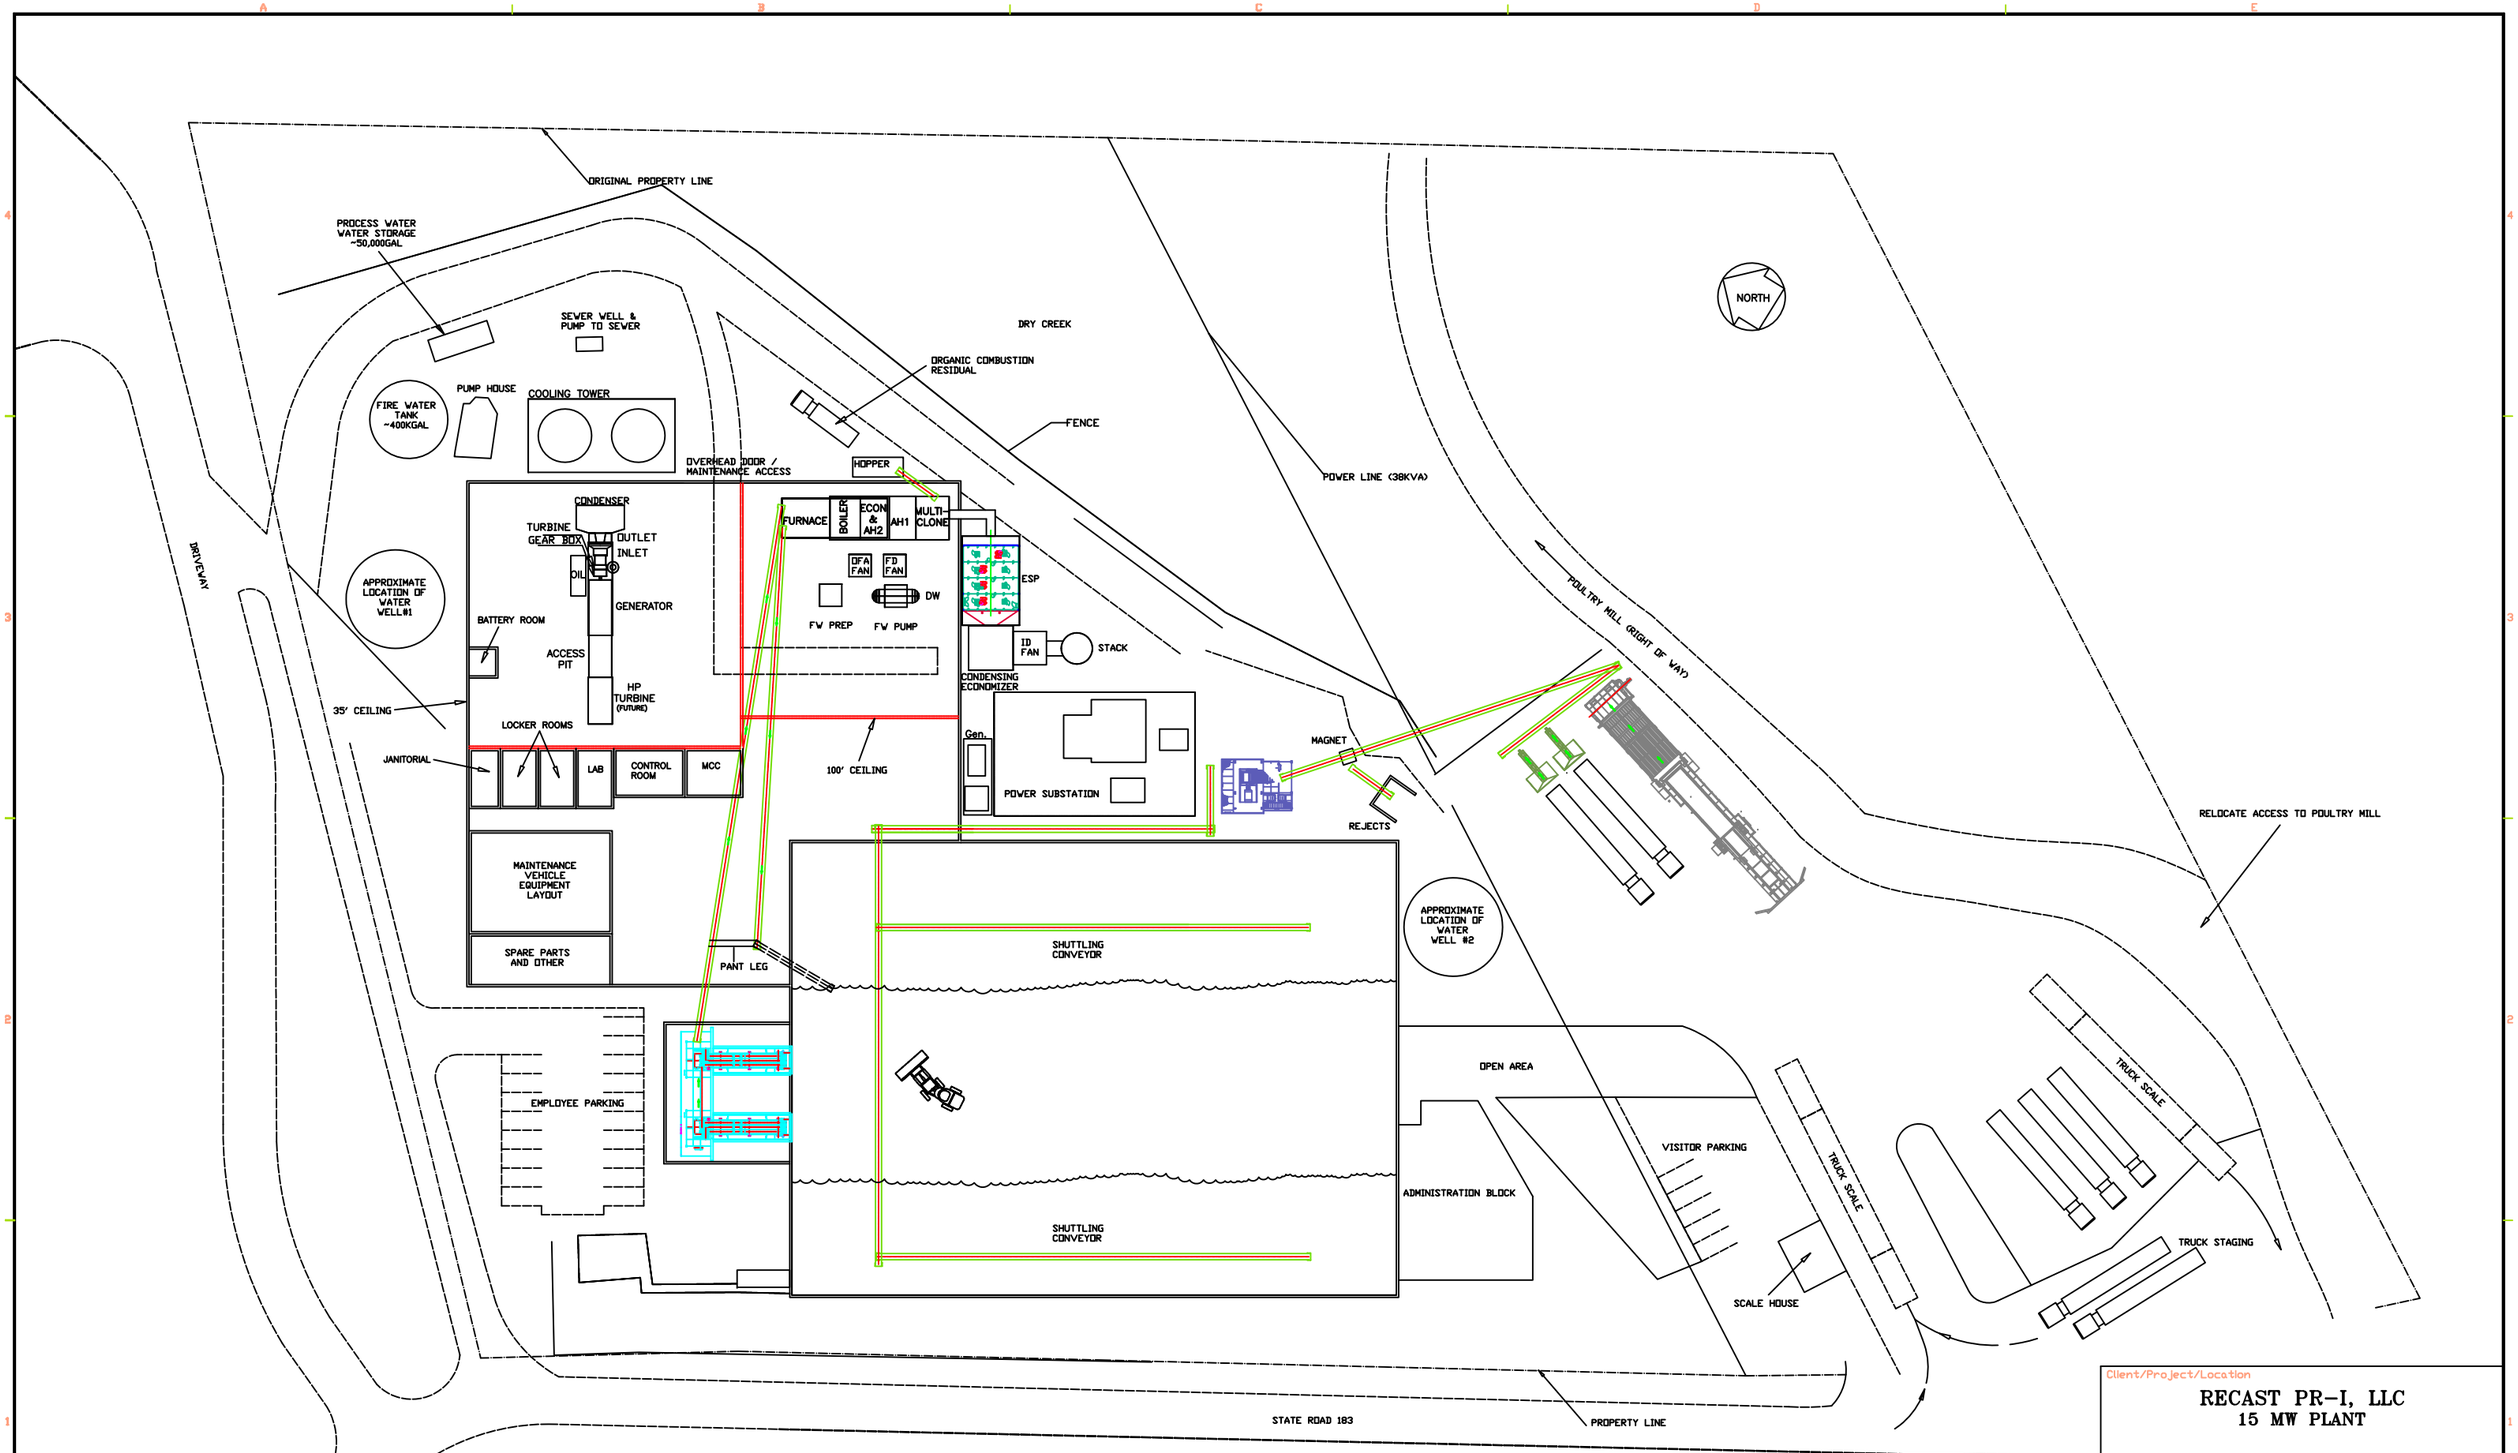

Client/Project/Location

RECAST PR-I, LLC
15 MW PLANT

	BY	DATE
DRAWN	MP	09/25/12
CHECKED	DO	09/25/12
APPR'D		
APPR'D		
APPR'D		

GENERAL ARRANGEMENT
OVERALL SITE
PLAN - LAYOUT 1

WEIGHT:
TOL UNO
SCALE: NONE

REV	DATE	DESCRIPTION	BY	CHK
0	9-27-12	ISSUE FOR RELEASE	CB	DO
B	9/25/2012	GENERAL REVISION	MP	DO
A	9-19-12	PROGRESS PRINT	MP	DO

THIS DRAWING IS THE EXCLUSIVE PROPERTY OF VEC, INC., ITS ACCEPTANCE CONSTITUTES AN AGREEMENT THAT IT SHALL BE TREATED AS A STRICTLY CONFIDENTIAL DOCUMENT USED FOR NO OTHER PURPOSE THAN TO AID IN THE ASSEMBLY OR OPERATION OF UNITS FURNISHED BY VEC, INC., OR AS OTHERWISE EXPRESSLY AUTHORIZED IN WRITING BY VECHSLER E&C, INC., THAT IT IS TO BE RETURNED UPON REQUEST, AND IS NOT TO BE COMMUNICATED, DISCLOSED, OR COPIED EXCEPT AS EXPRESSLY AUTHORIZED IN WRITING BY VEC, INC.

DRAWING NUMBER: 1233-L-003-01
REV: 0